



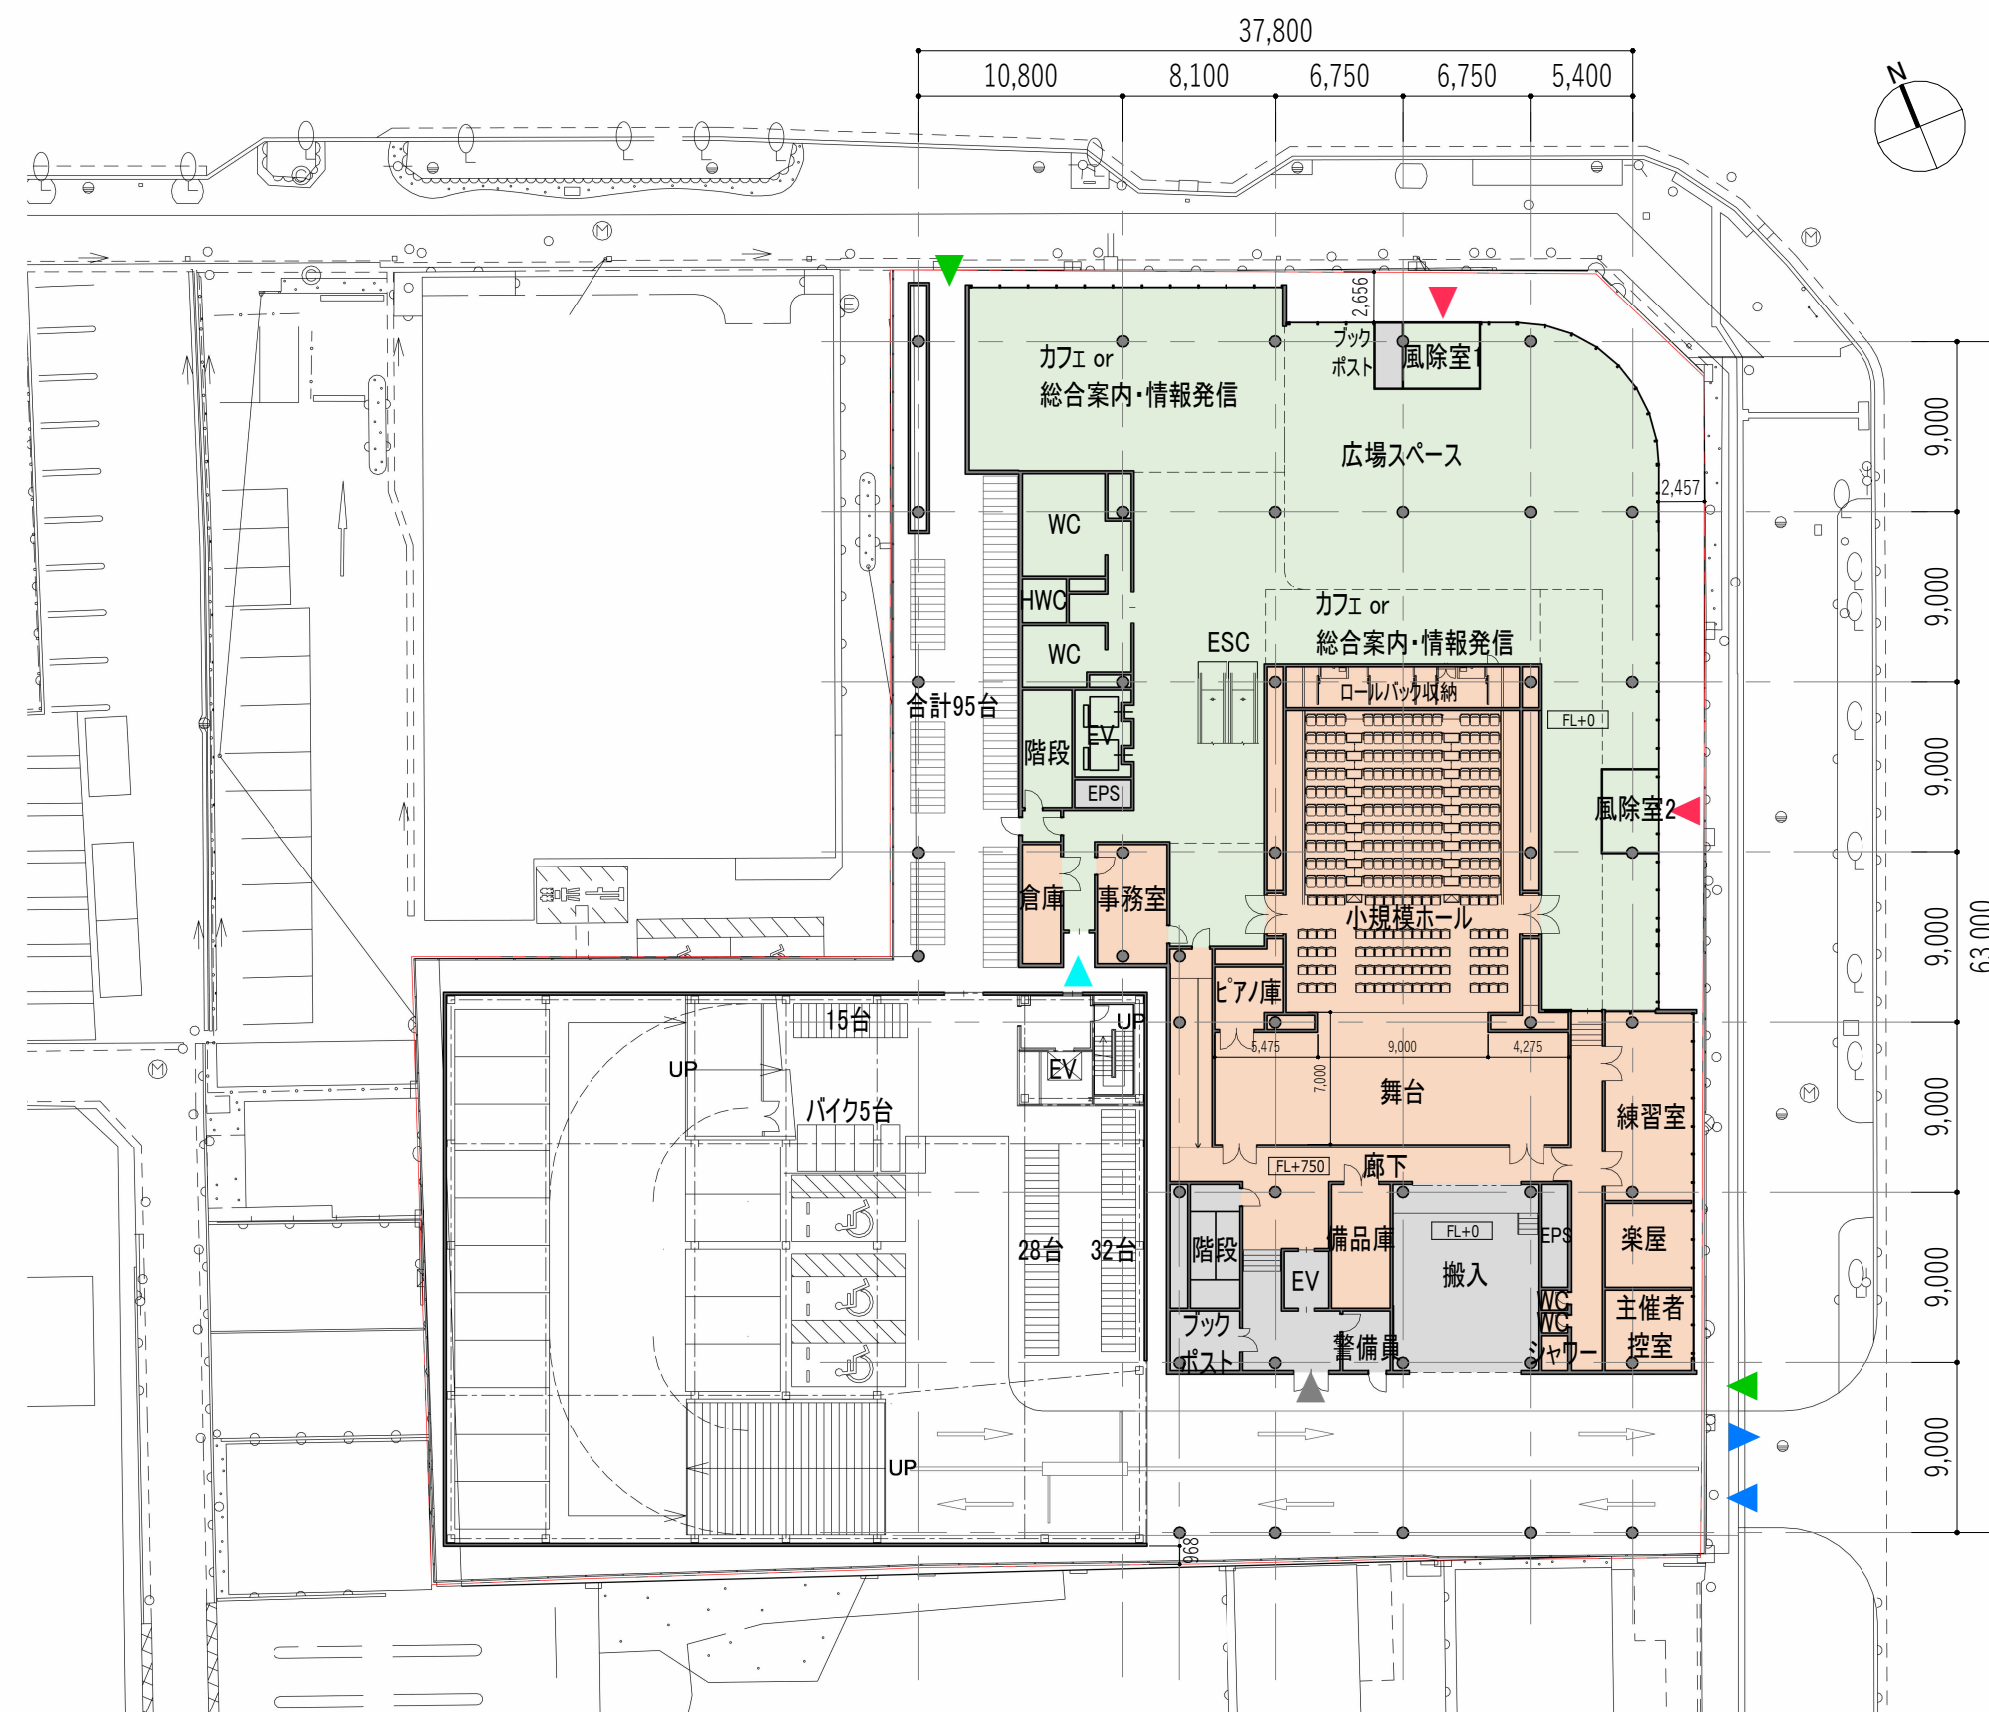
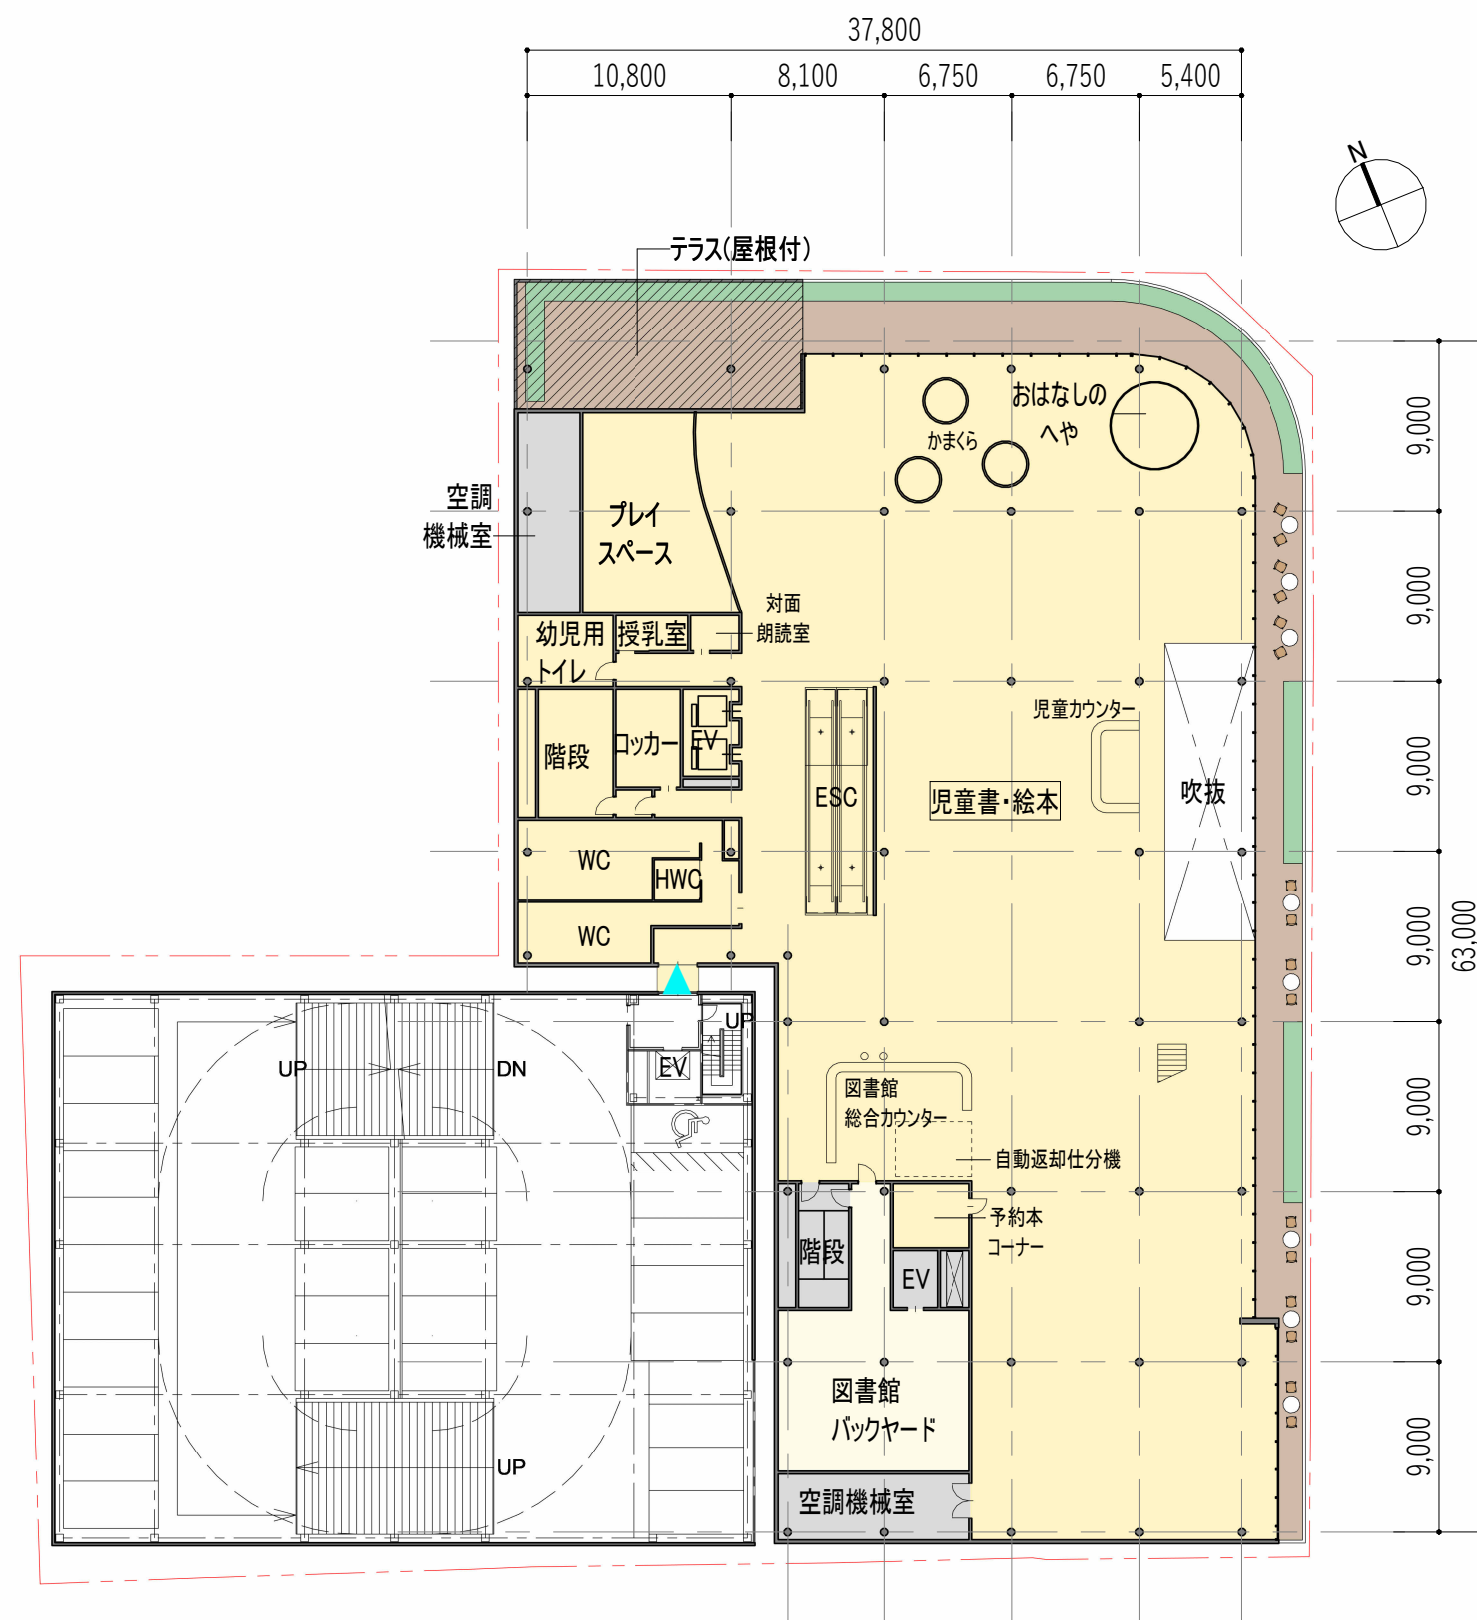


▼最高高さ=34.8m		
▼7F	4.0	
▼6F	4.7	3.15
▼5F	4.7	3.15
▼4F	4.7	3.15
▼3F	4.75	3.15
▼2F	5.0	3.35
▼1F	5.05	3.35

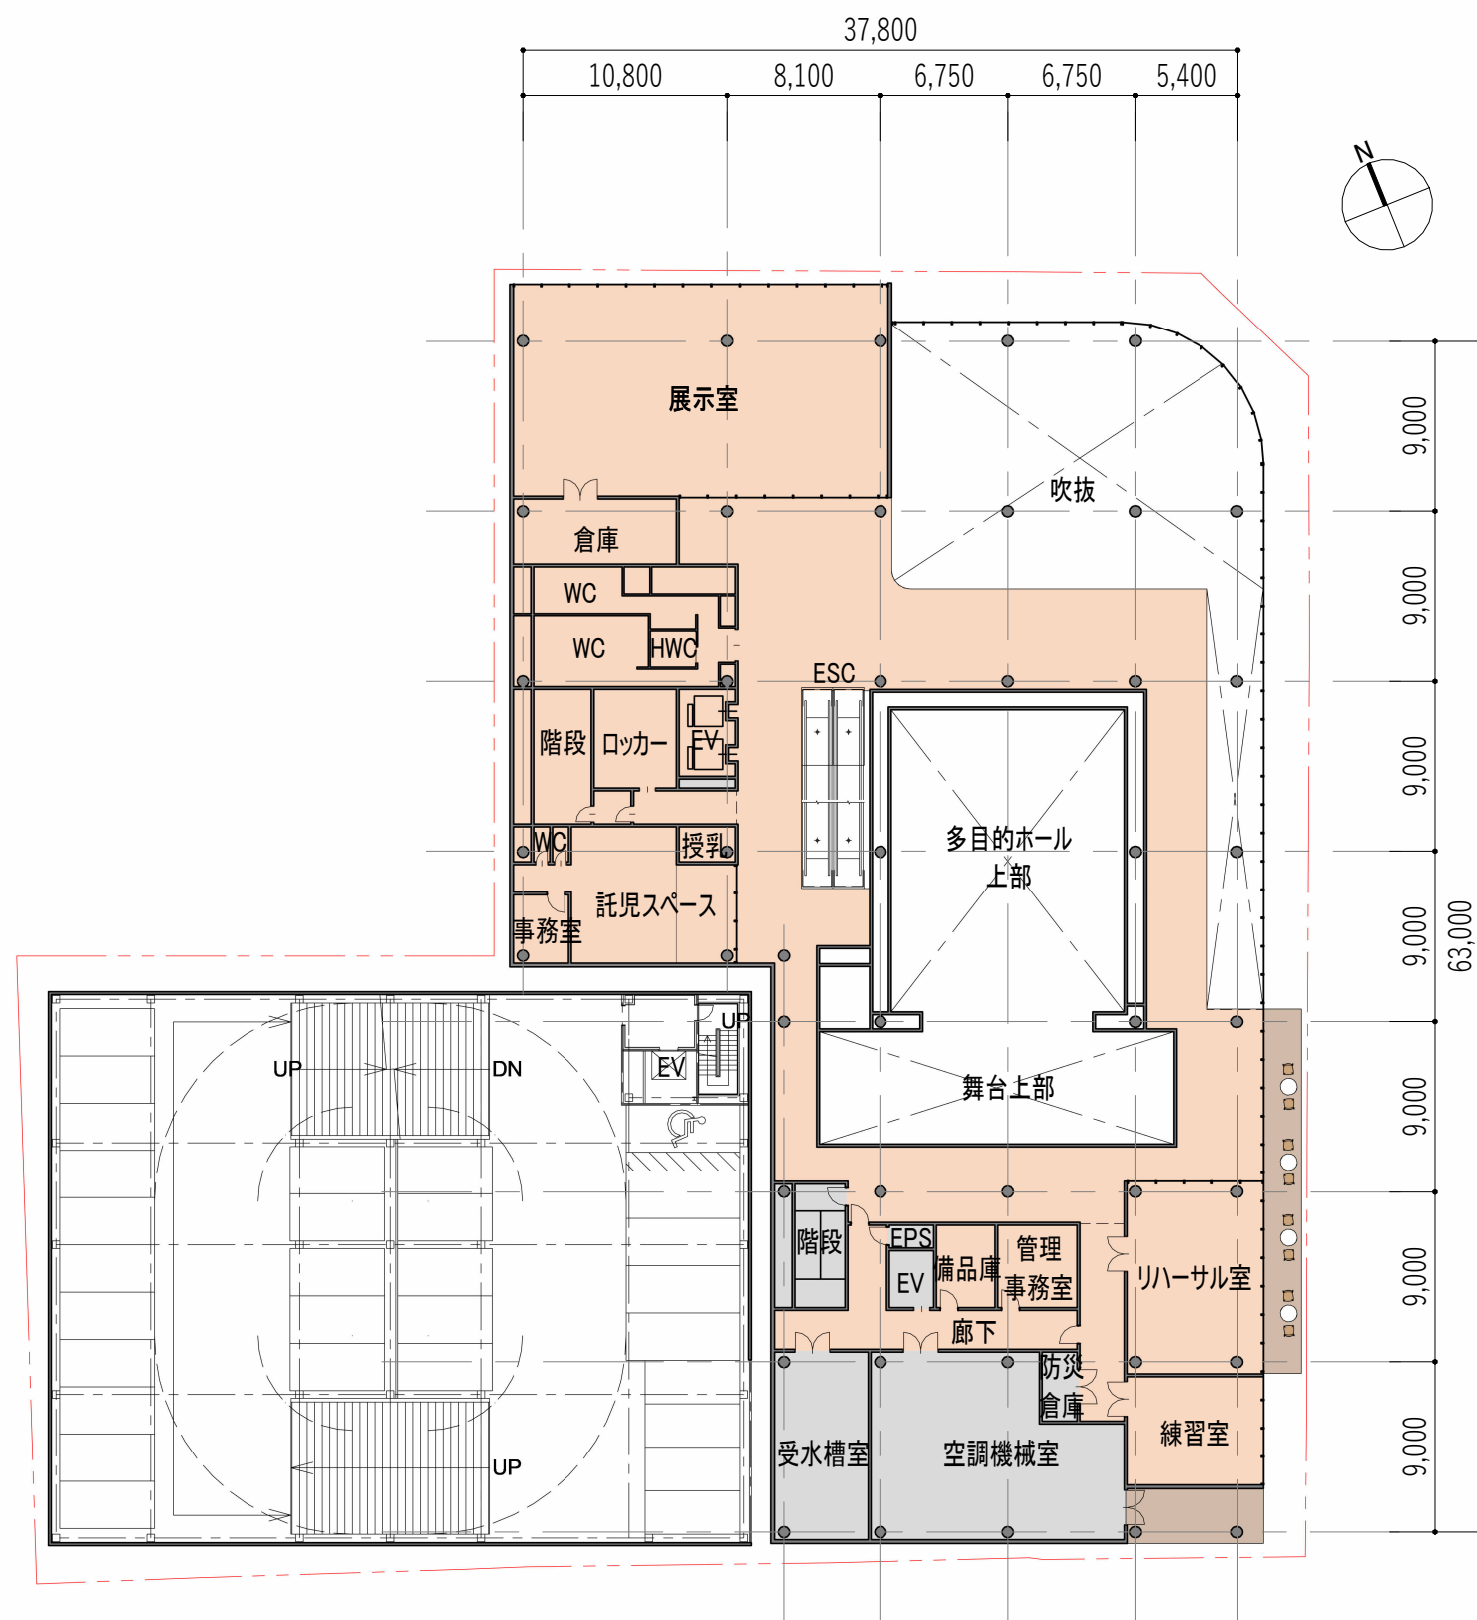

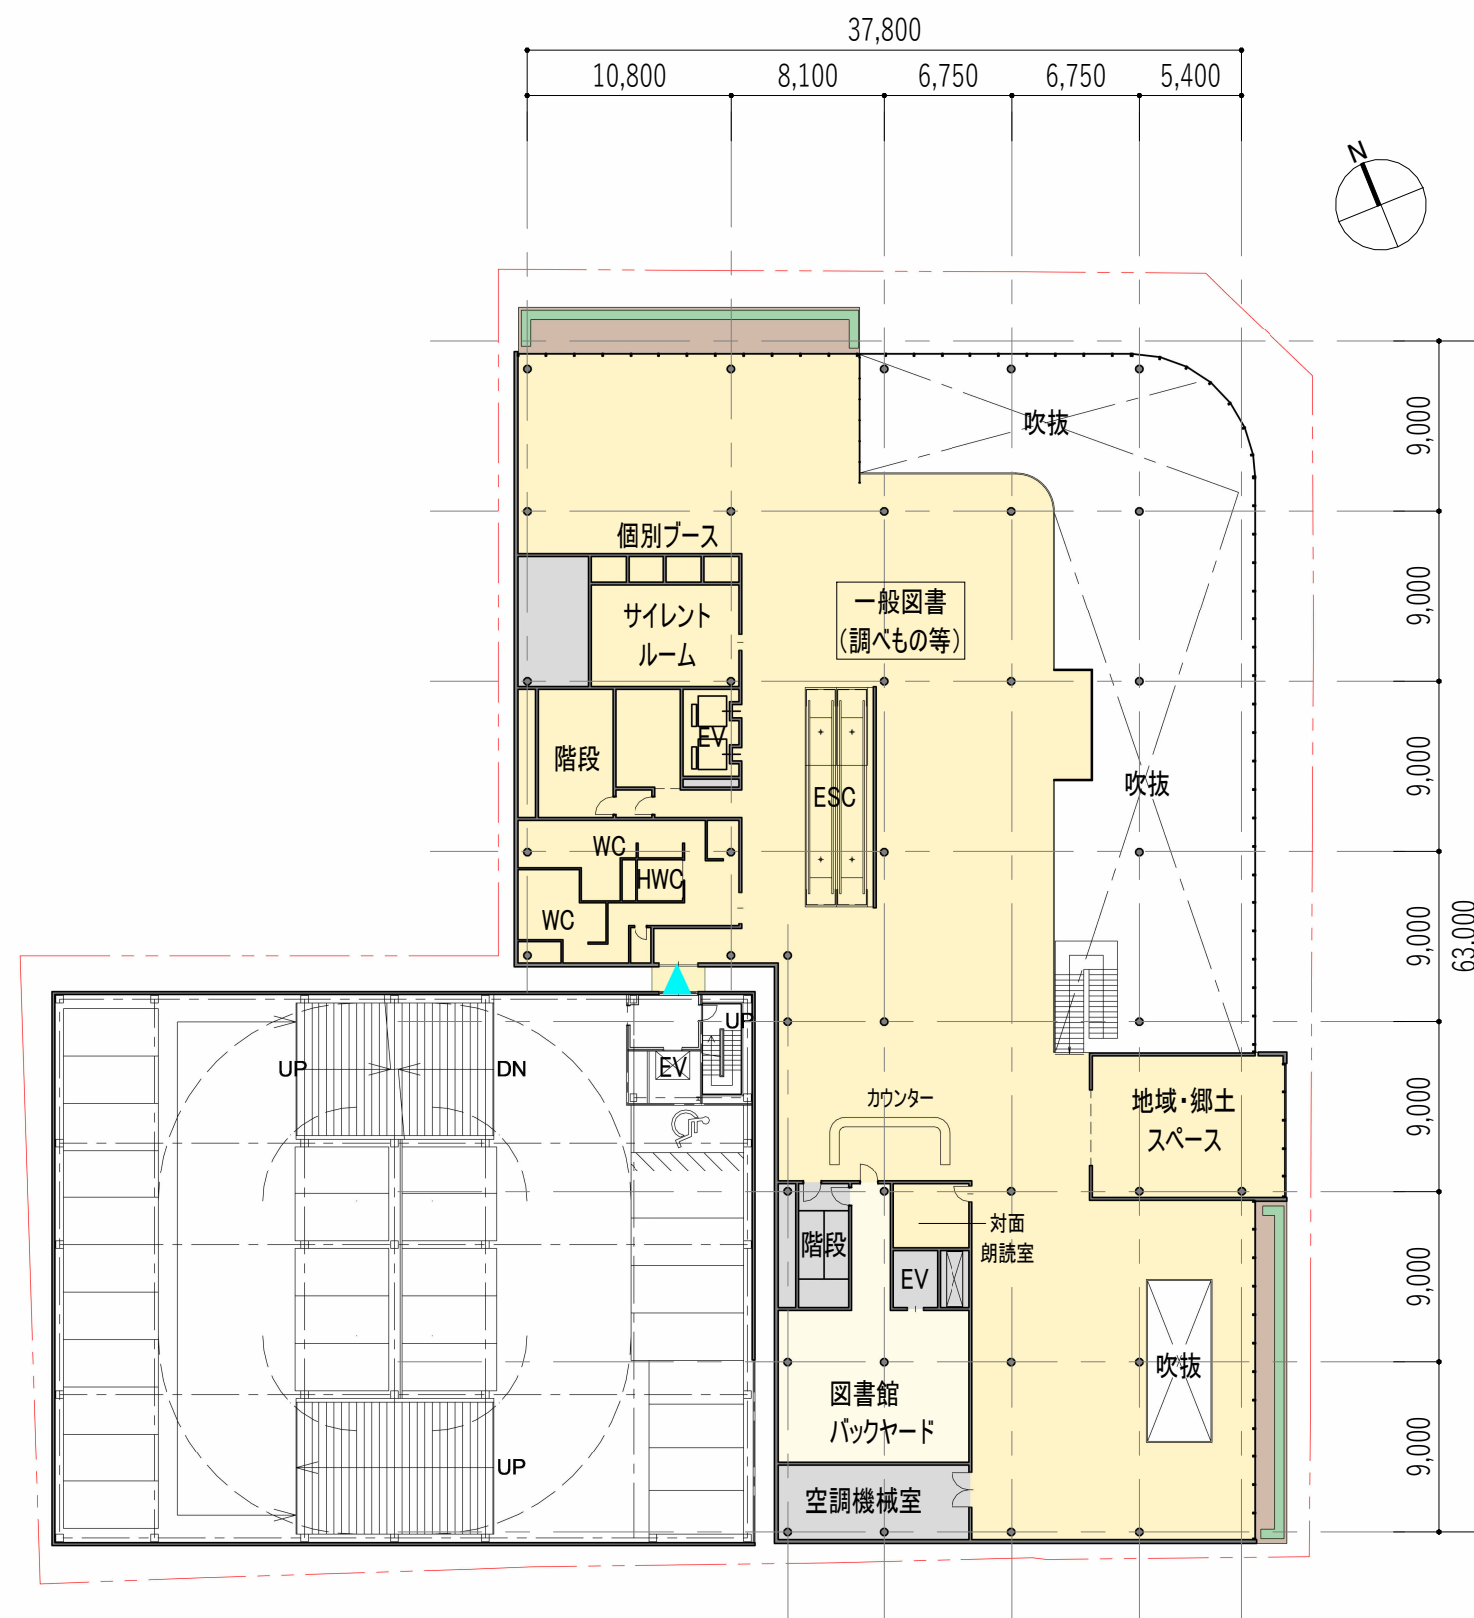

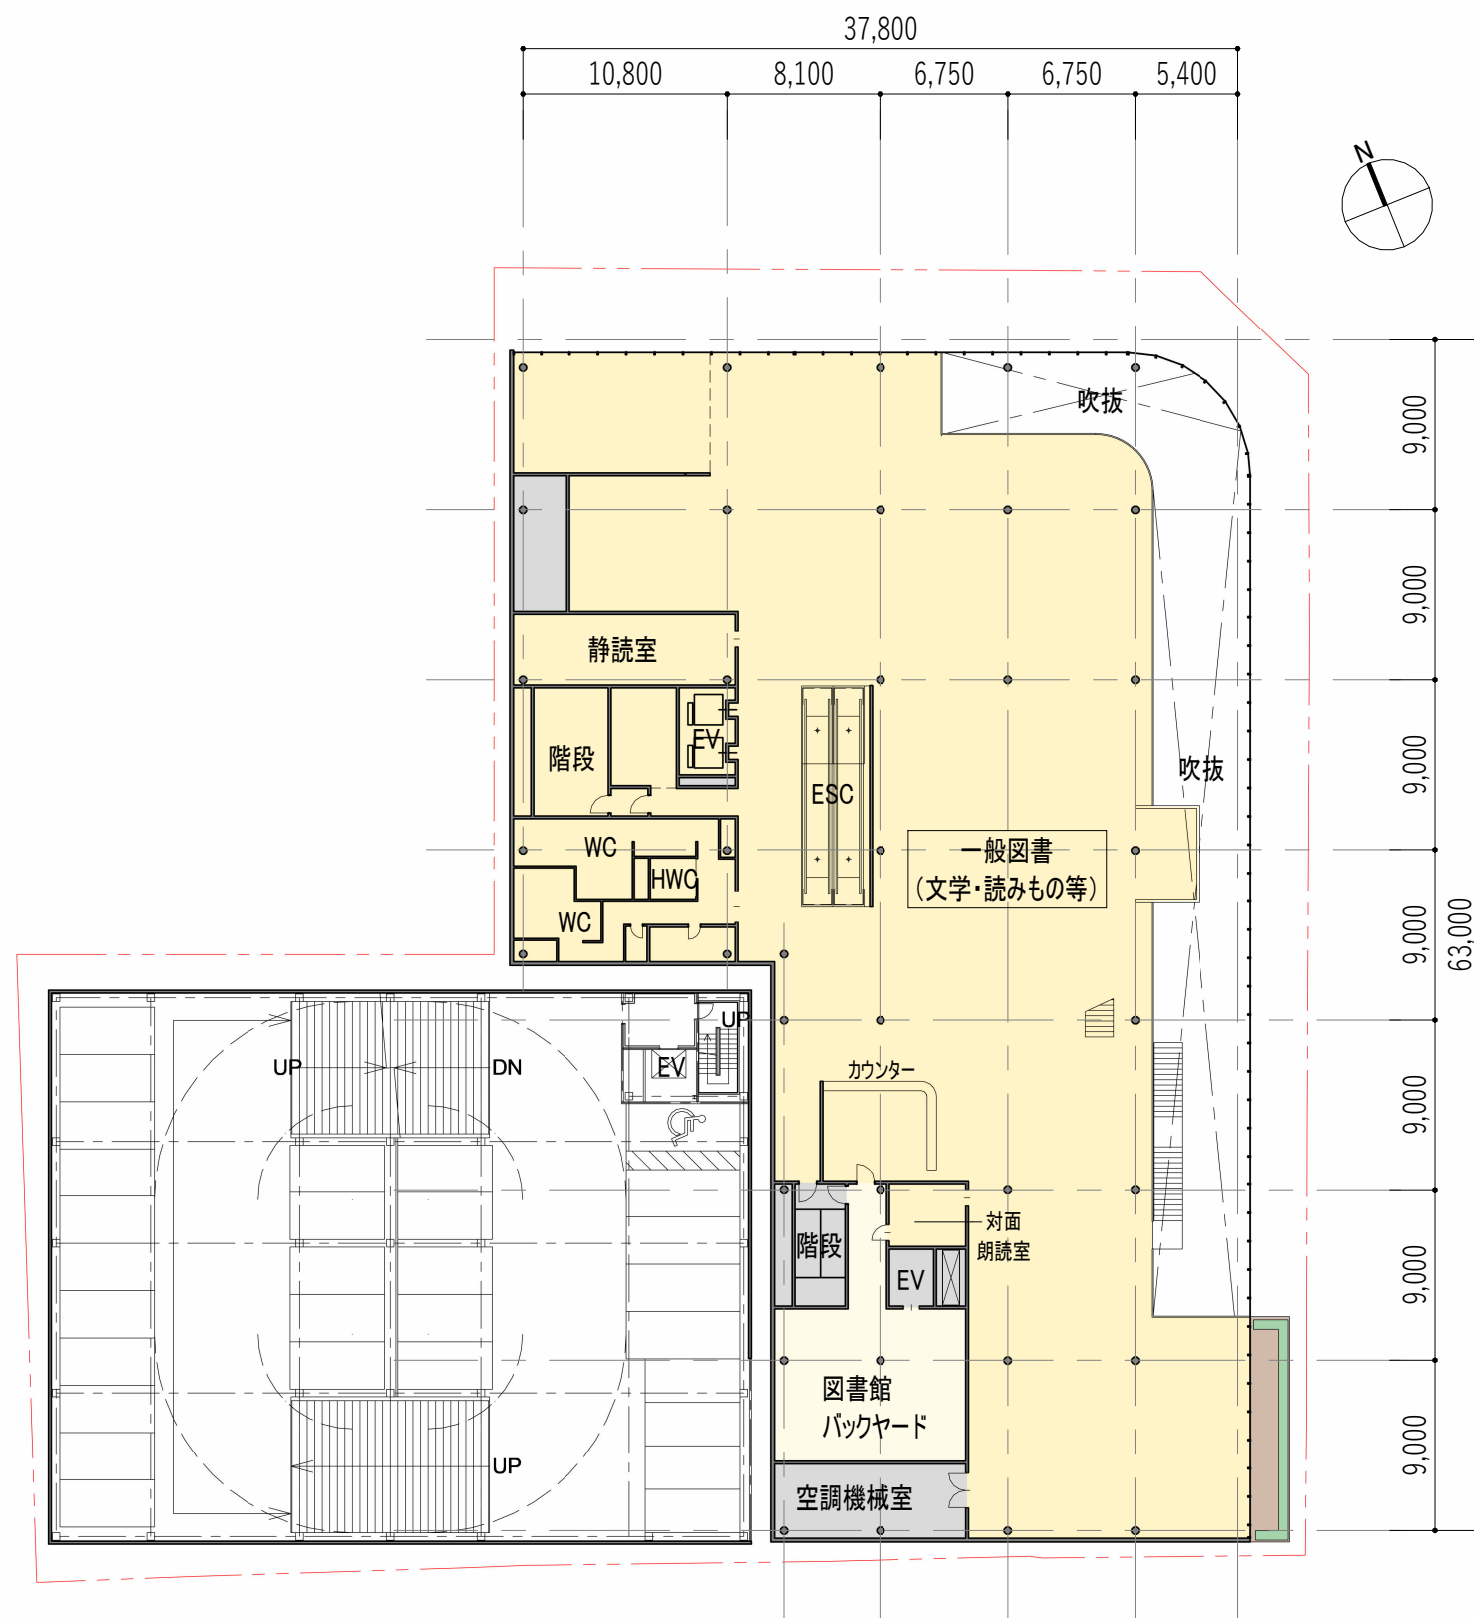

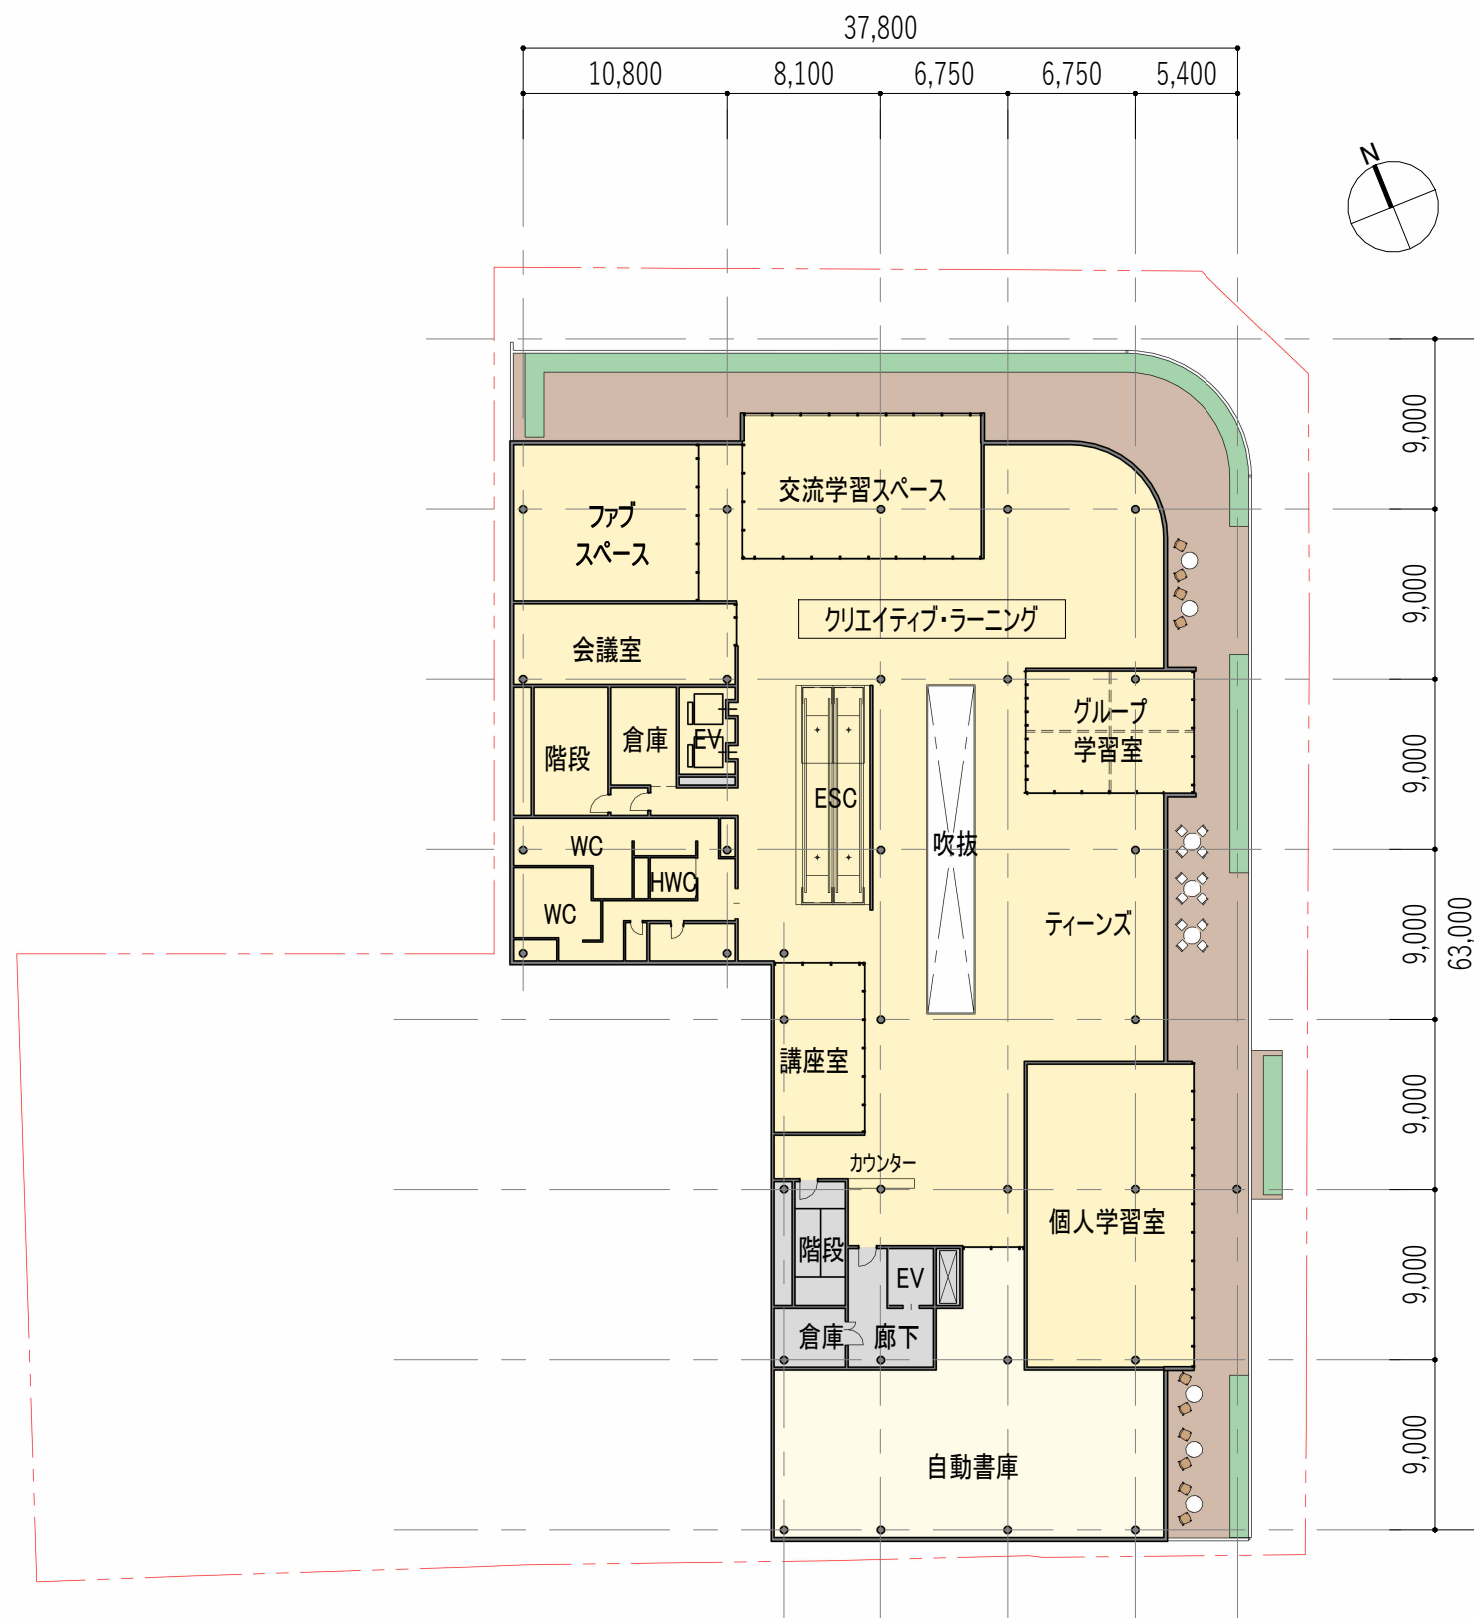

6階平面図 (1:400)



7階平面図 (1:400)